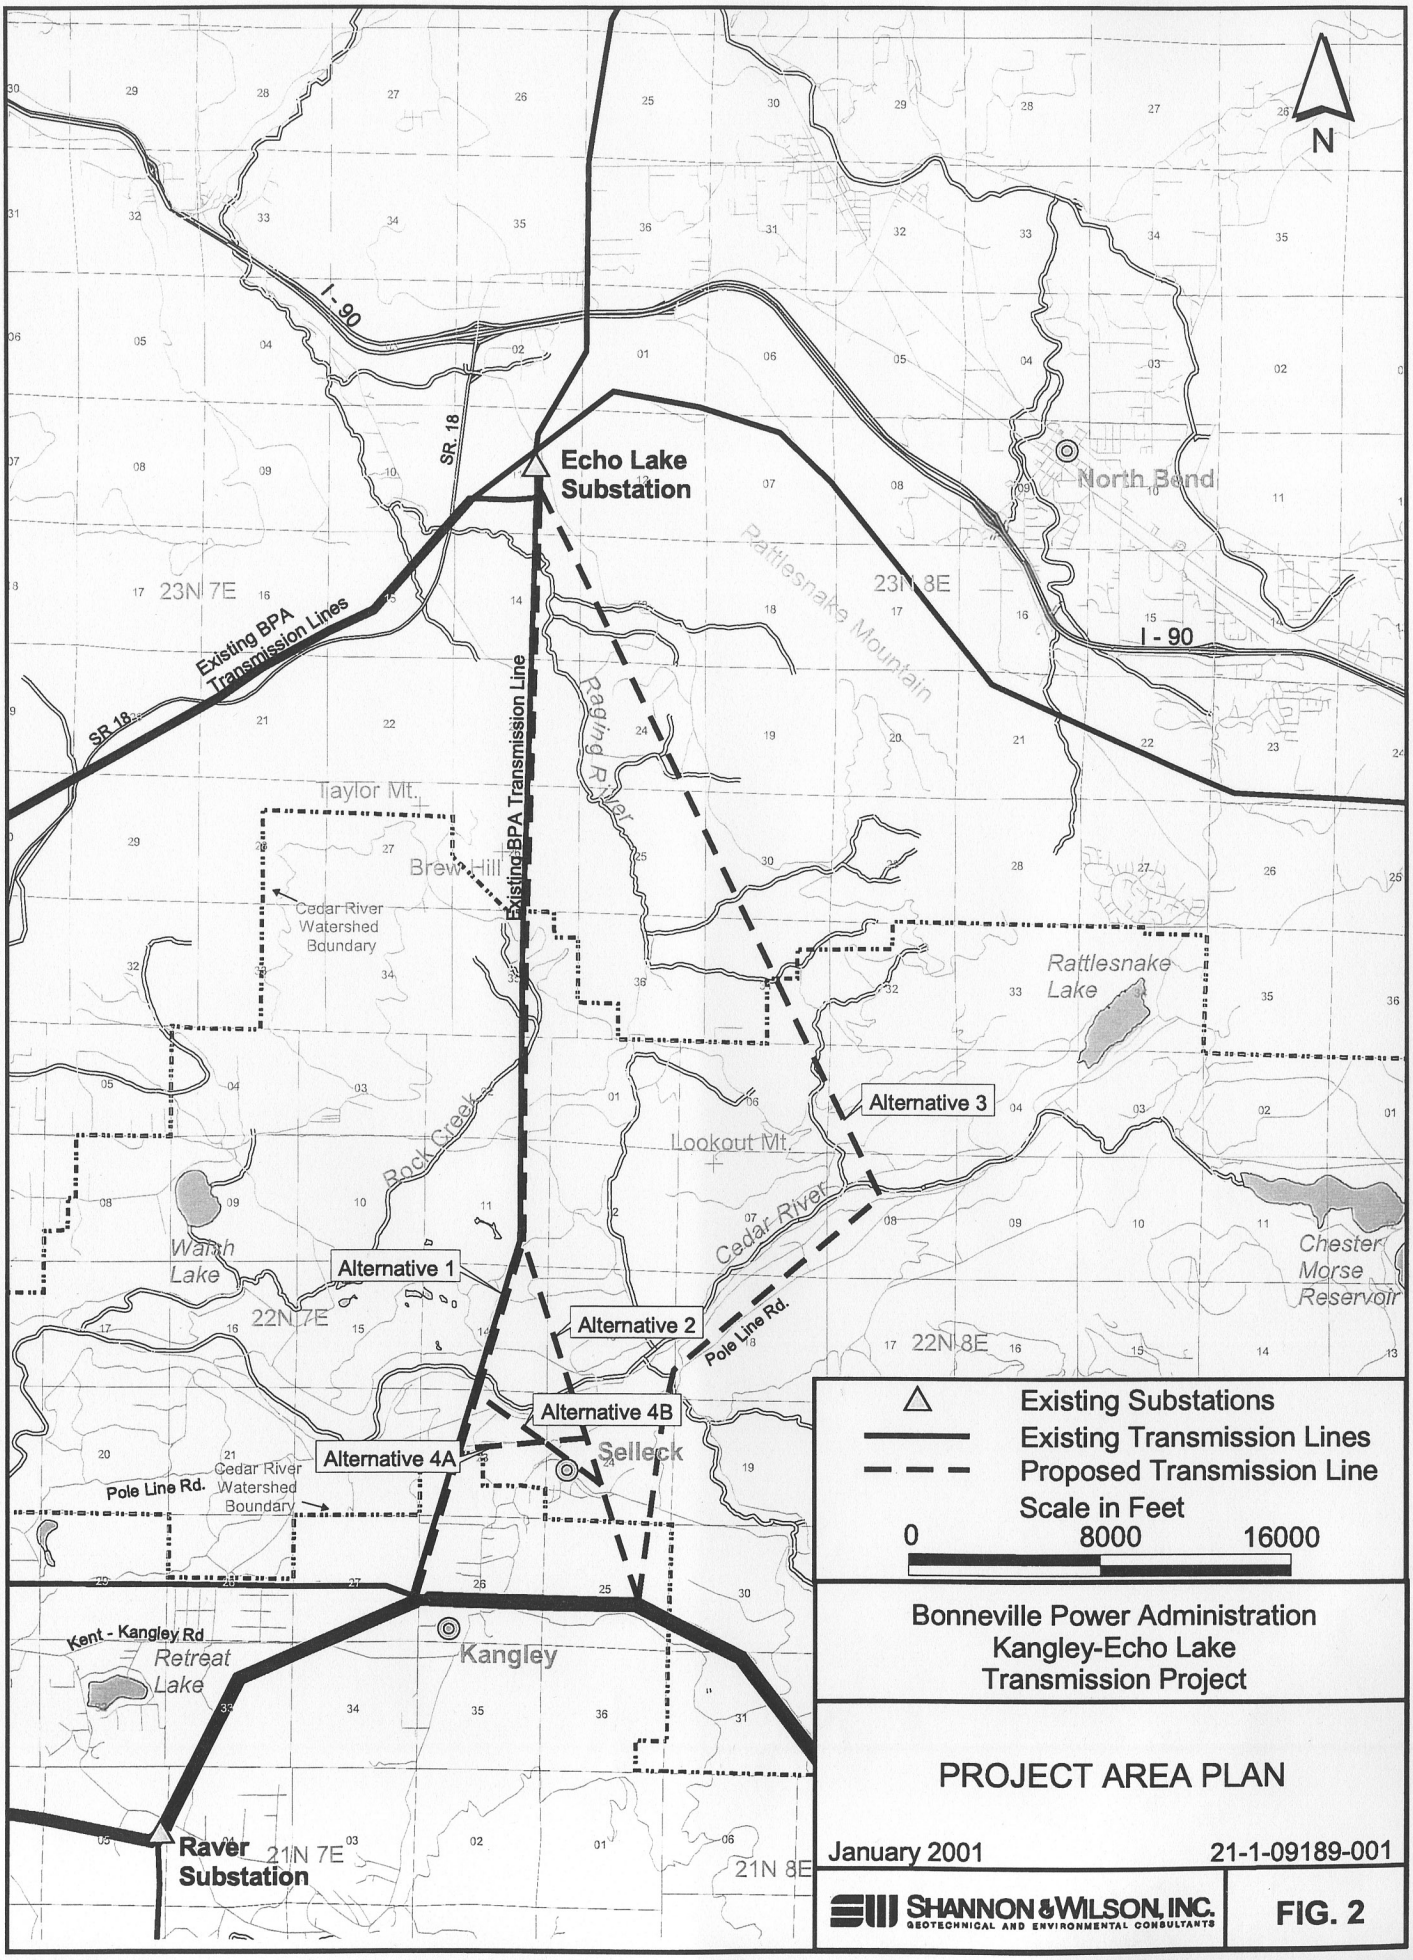

Bonneville Power Administration
Kangley-Echo Lake
Transmission Project

PROJECT AREA PLAN

January 2001

21-1-09189-001

SHANNON & WILSON, INC.
GEOTECHNICAL AND ENVIRONMENTAL CONSULTANTS

FIG. 2