REBUILD OF THE LIBBY TO TROY SECTION OF BPA's LIBBY TO BONNERS FERRY 115-KILOVOLT TRANSMISSION LINE

PIPE CREEK REALIGNMENT

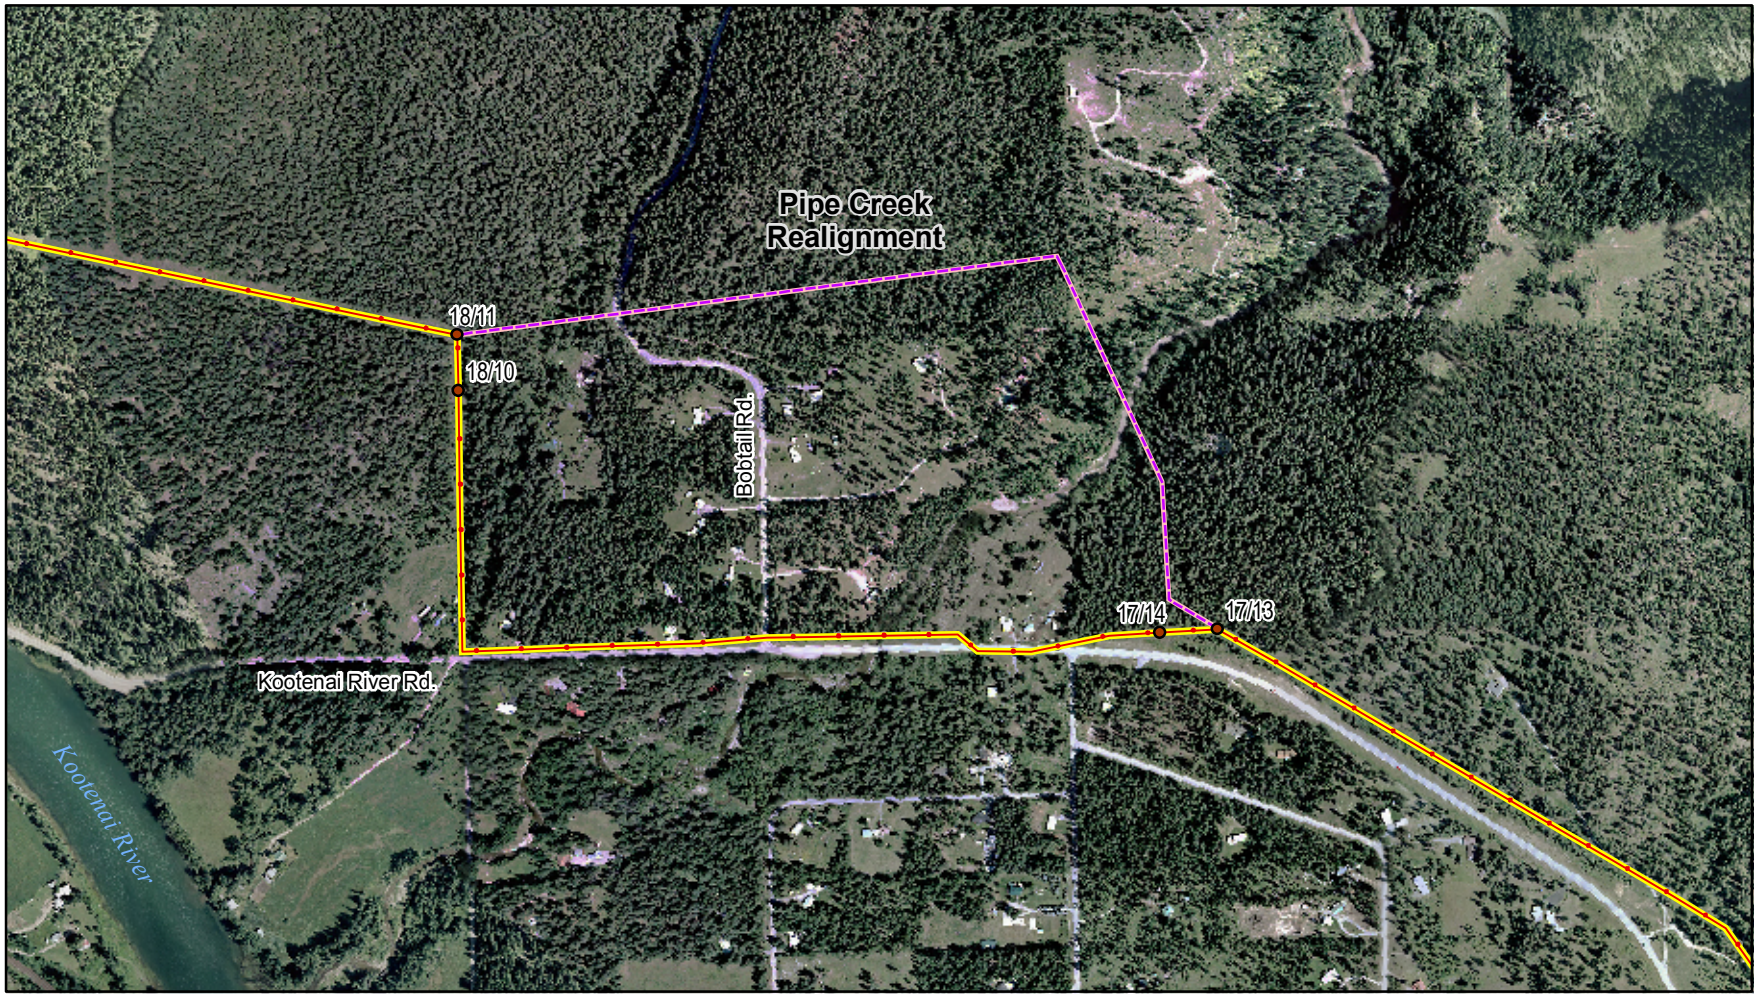

Figure 2-5